Area Statement

PLOT NO	PLOT SIZE	PLOT AREA IN SQ YDS
1	.....	287.44
2	.....	222.56
3	.....	261.00
4	.....	215.56
5	54'10"X41'7"	254.00
6	54'10"X41'7"	254.00
7	.....	250.11
8	.....	219.56
9	.....	214.33
10	.....	209.11
11	.....	203.78
12	.....	198.56
13	.....	206.11
14	.....	235.56
15 TO 19	47'6"X36'0"	190.00
20	47'6"X40'0"	211.11
21	47'6"X41'7"	219.89
22 TO 23	47'6"X41'7"	219.44
24 TO 25	47'6"X41'8"	219.44
26	47'6"X40'0"	219.89
27	47'6"X36'0"	211.11
28 TO 32	47'6"X40'0"	190.00
33	.....	273.89
34	.....	302.22
35	.....	185.33
36	.....	195.67
37	.....	206.00
38	.....	216.33

Area Statement

PLOT NO	PLOT SIZE	PLOT AREA IN SQ YDS
39	47'6"X36'0"	190.00
40	47'6"X40'0"	211.11
41	47'6"X41'8"	219.44
42 TO 43	47'6"X41'7"	219.44
44	47'6"X42'2"	222.44
45	47'6"X41'8"	219.89
46	47'6"X41'8"	219.89
47	47'6"X40'0"	211.11
48	.....	149.33
49	.....	204.11
50	47'6"X41'8"	219.89
51	47'6"X41'8"	219.89
52	47'6"X43'3	228.22
53	47'6"X43'3"	244.44
54	47'6"X41'8"	219.89
55	47'6"X41'8"	294.11
56	.....	273.56
57	———	219.89
58	47'6"X41'8"	219.89
59	47'6"X41'8"	219.89
60	.....	254.44
61	.....	262.67
62	47'6"X41'8"	219.89
63	47'6"X41'8"	219.89
64	.....	261.44
65	.....	242.11
66	47'6"X41'8"	219.89
67 TO 68	47'6"X33'0"	174.11
69	.....	148.11
70	.....	156.33

Area Statement

PLOT NO	PLOT SIZE	PLOT AREA IN SQ YDS
71 TO 72	47'6"X33'0"	174.11
73	47'6"X41'8"	239.89
74	.....	233.89
75	.....	220.11
76	47'6"X41'8"	219.89
77 TO 78	47'6"X33'0"	174.11
79	.....	170.22
80		189.33
81 TO 82	47'6"X33'0"	174.11
83	47'6"X41'8"	219.90
84	.....	211.78
85	.....	177.89
86	47'6"X41'8"	219.89
87 TO 88	47'6"X33'0"	174.11
89	.....	252.22
90	.....	266.22
91 TO 92	47'6"X33'0"	174.11
93	47'6"X41'7"	219.89
94	.....	154.89
95	.....	262.89
96 TO 101	47'6"X35'0"	184.72
102	47'6"X41'8"	219.89
103 TO 105	47'6"X33'0"	174.11
106	.....	116.00
107	.....	130.11
108 TO 110	47'6"X33'0"	174.11
111	47'6"X41'8"	241.00
112 TO 117	47'6"X33'0"	184.67
118	.....	321.33
119	.....	155.33
120		166.67
121 TO 127	47'6"X35'0"	166.44

Area Statement

PLOT NO	PLOT SIZE	PLOT AREA IN SQ YDS
128	42'10"X41'8"	197.89
129 TO 131	47'6"X33'0"	174.11
132	.....	154.00
133	.....	168.11
134 TO 136	47'6"X33'6"	174.11
137	45'2"X41'8"	205.67
138 TO 145	47'6"X35'0"	184.67
146	.....	178.67
147	.....	204.56
148 TO 154	47'6"X35'0"	184.67
155	.....	139.33
156	.....	145.33
157 TO 163	47'6"X35'0"	184.67
164	.....	219.89
165	.....	323.89
166 TO 173	52'4"X35'0"	203.44
174	.....	171.78
175	.....	179.11
176 TO 180	52'4"X35'0"	203.44
181	.....	188.22
182	———	163.89
183	.....	353.67
184	.....	252.22
185	.....	248.89

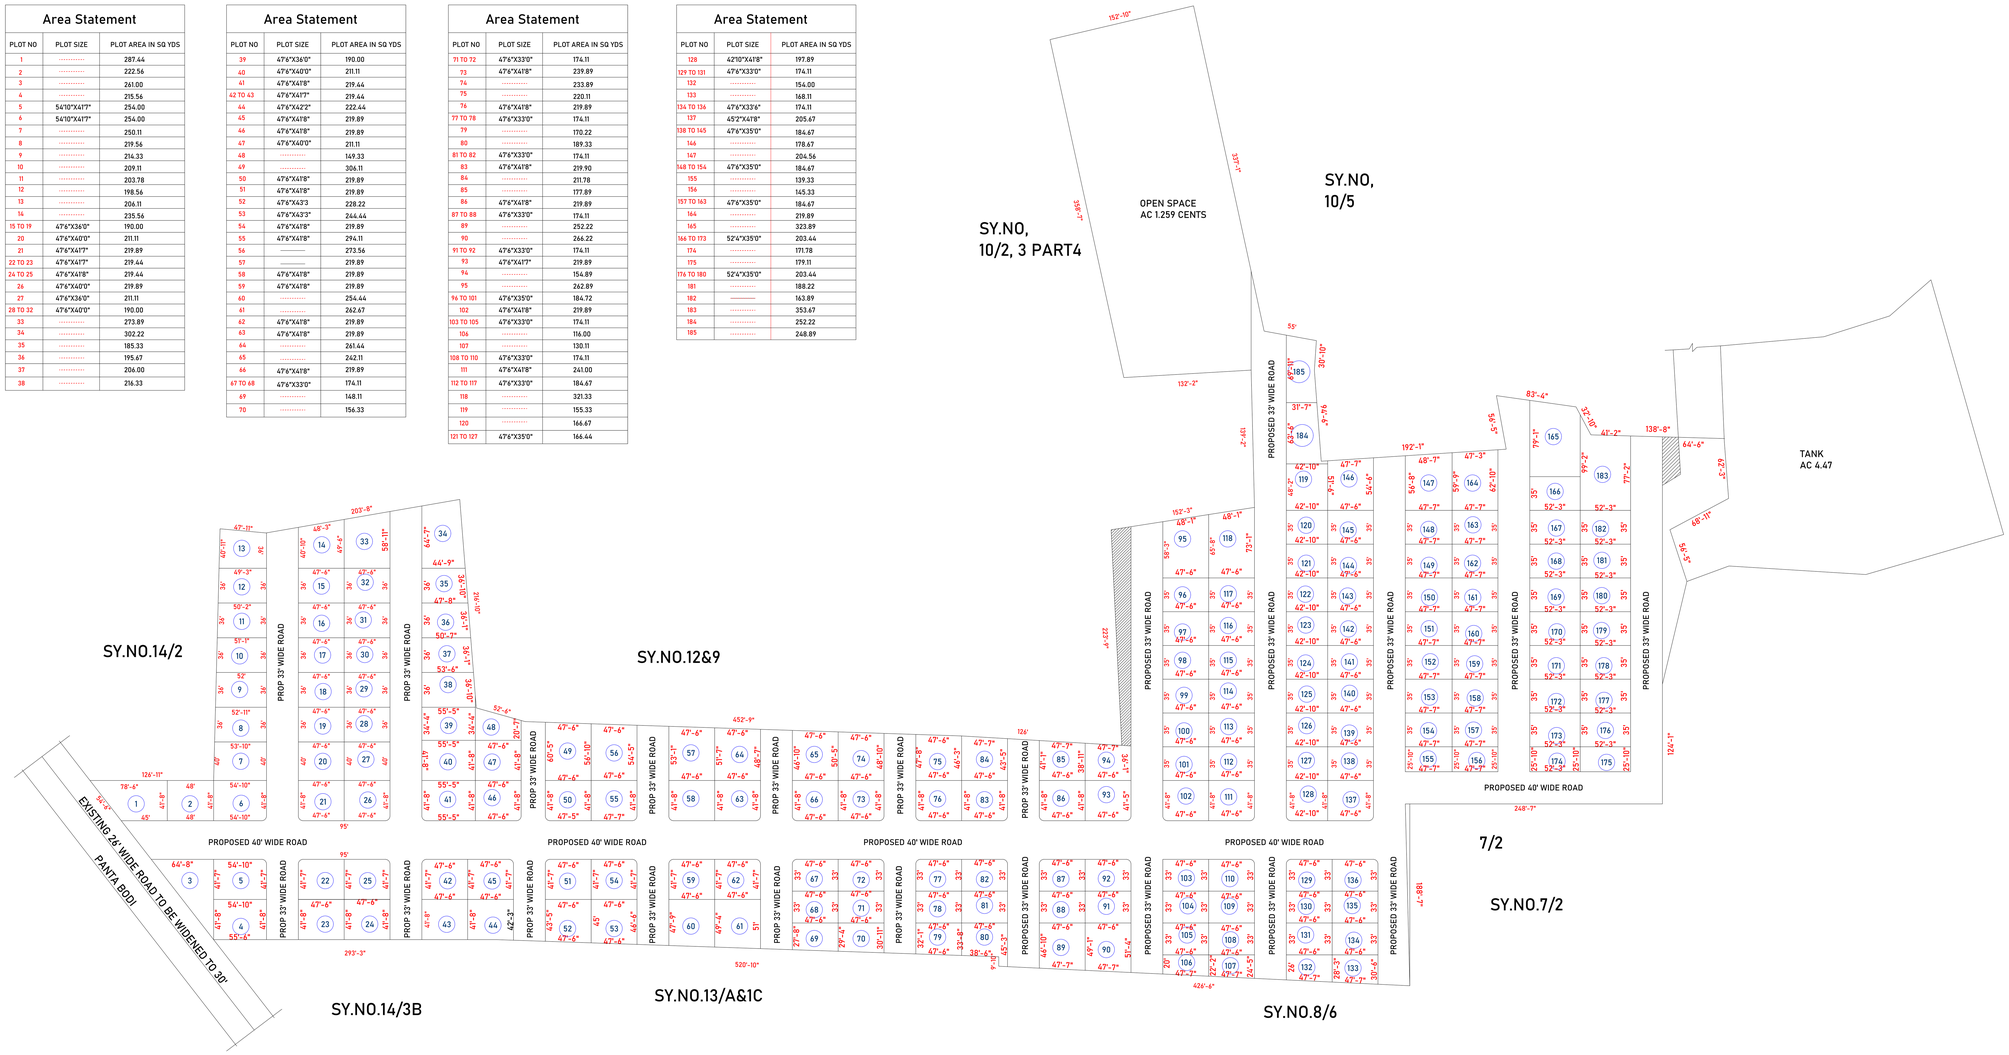

C.NO.19022(31)/29/2023
(E-2027164)
REF: (1) Lr.Roc.No.1/2022 Dt: 30-11-2022
OF P.S., MOGALIKUDURU G.P.
(2) Lr.Roc.No.148/2023 DTCPO/KKD
OF DTCPO,KAKINADA

TLP NO.: 22/2023/R

N

EXTRACT OF MOGALIKUDURU (V) MAP
SCALE :NOT TO SCALE
SITE UNDER REFERENCE

CAUTION :
THIS LAYOUT IS LEGALLY VALID ONLY ON ITS RELEASE/APPROVAL BY THE CONCERNED GRAMPANCHAYAT UNDER SECTION 121 OF AP PR ACT 1994 AND RULE 11(3) OF G.O.Ms.No. 67PR %RD Dr.26-02-2002 ON FULFILLMENT OF ALL LAYOUT CONDITIONS ANY TO THE TRANSACTIONS PRIOR IS ILLEGAL

REFERENCE :

LAYOUT BOUNDARY
EXISTING ROADS
PROPOSED ROADS
LAND TO BE DISPOSED

LAYOUT AREA	:Ac 13.65
OPEN SPACE (10.00%)	:Ac 1.365
ROADS AREA (32.74%)	:Ac 4.47
NO OF PLOTS	: 185

MOGALIKUDURU GRAM PLAINCHANT

TECHNICAL LAYOUT PATTERN FOR RESIDENTIAL PLOTS IN SY.NO .6/4,5,6,7/1, 8/1 ,2,3,4,5, 9/6 , 10/3 ,13/1A ,14/3A PART OF MOGALIKUDURU VILLAGE & GRAM PANCHAYAT , MAMIDIKUDURU MANDAL , Dr.B R AMBEDKAR KONASEEMA DISTRICT.

A.D.M

T.P.O

D.D.T.P

ADDITIONAL DIRECTOR

DIRECTOR OF TOWN & COUNTRY PLANNING
GOVT.OF A.P ., MANGALGIRI